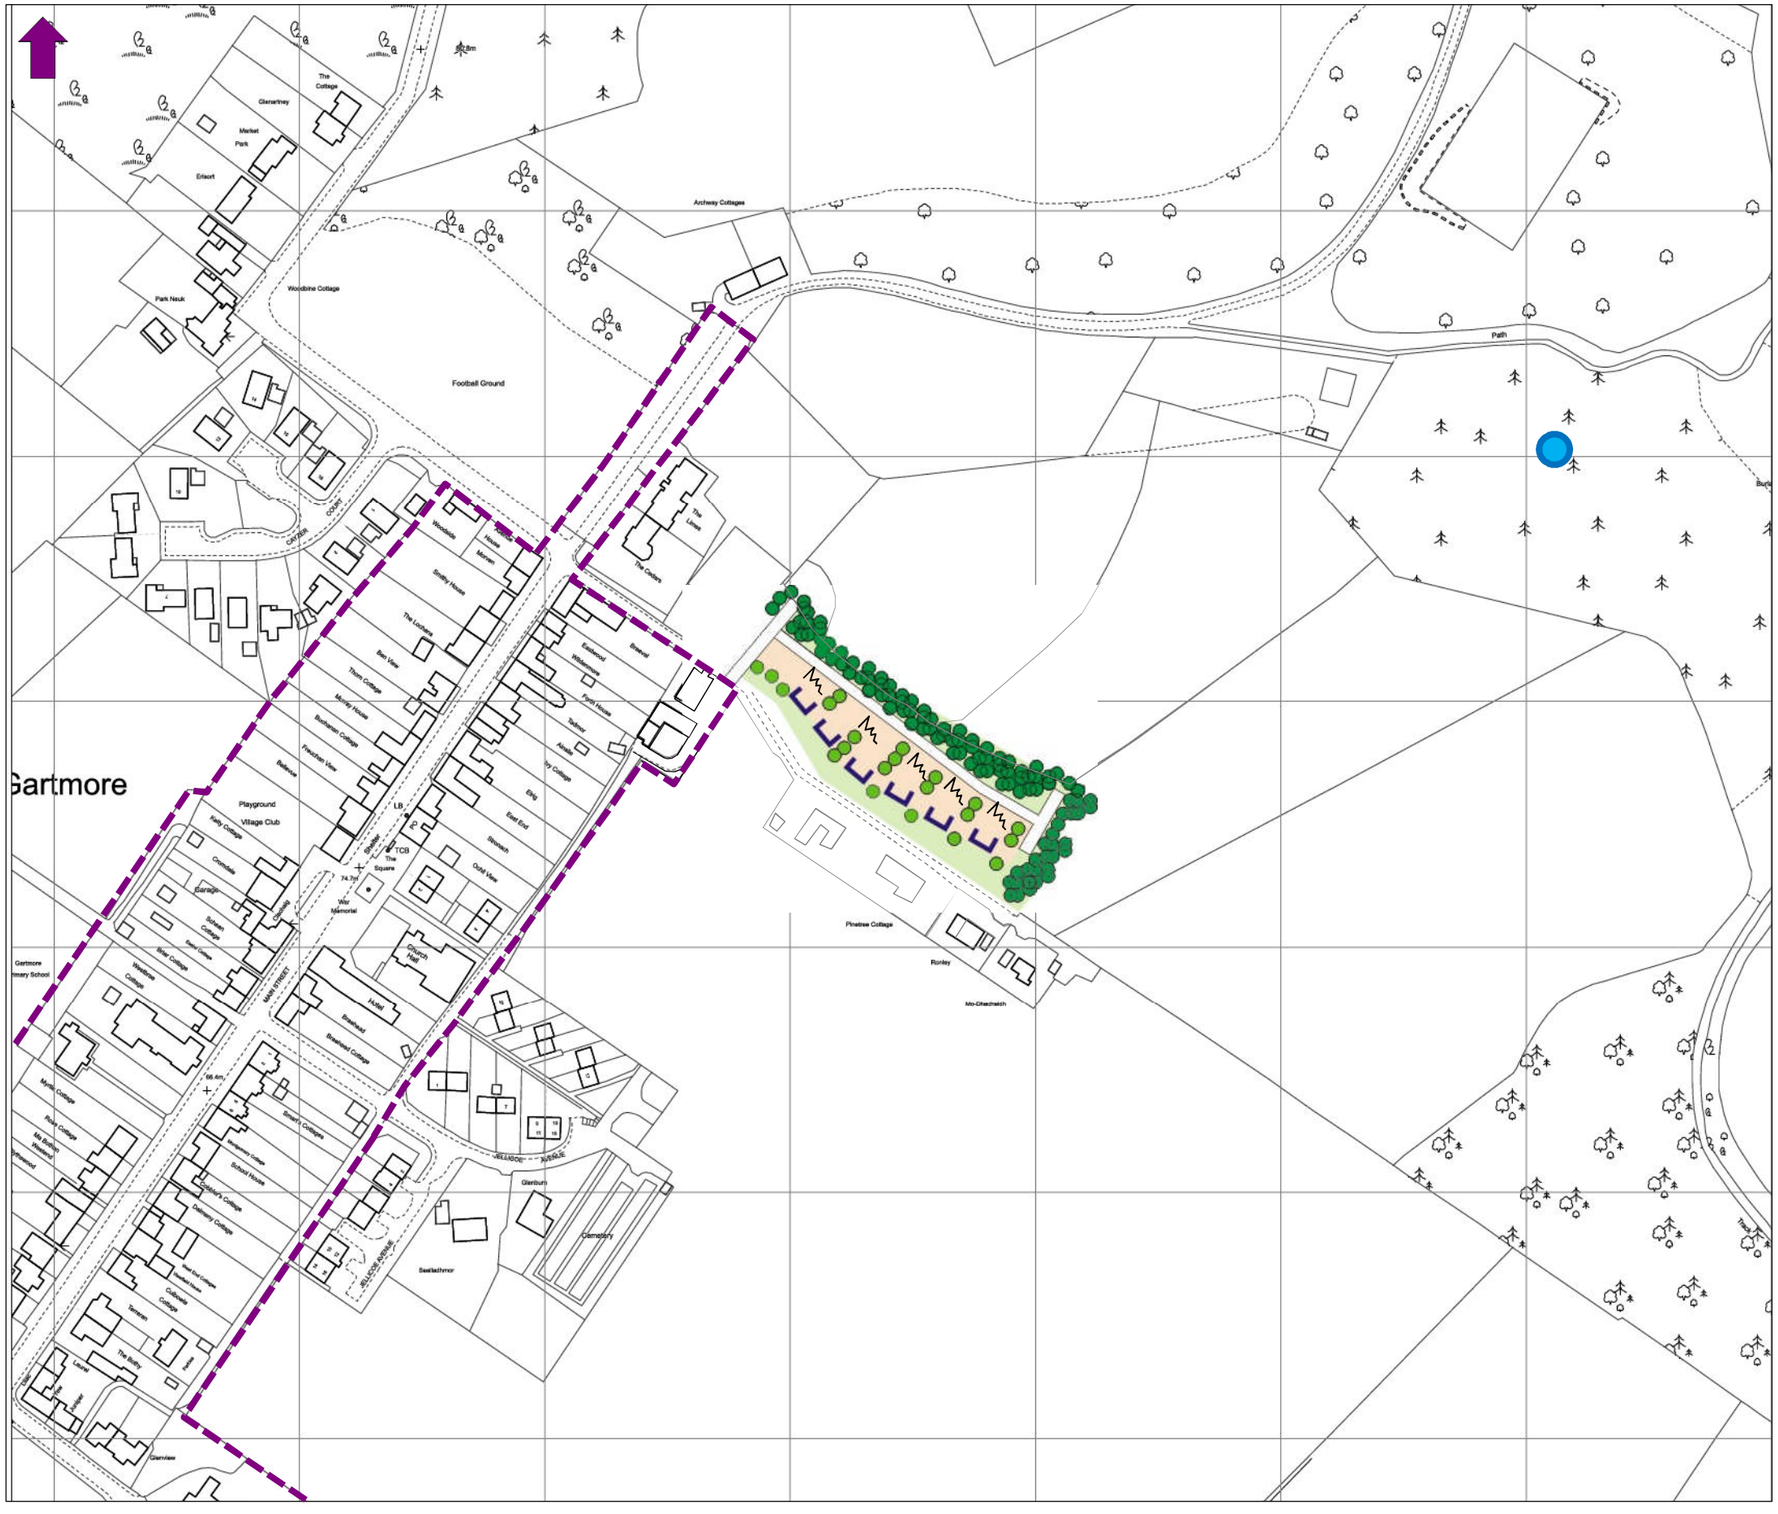

legend

- Edge of Conservation Area
- Gartmore Home Burial Enclosure Group Category B
- Proposed Structural Landscaping
- Development Plots
- Steep gradient between plots

houghton
planning ltd

102 High Street
Dunblane
FK15 0ER
t: 01786 825575 m: 07780117708
email: paul@houghtonplanning.co.uk

project: **Gartmore**

client: **Ms Katie Brisbane**

drawing: **Local Development Plan Submission – 6 plot concept layout**

Ref: **BRI 14019/ 02**
Scale: 1: 2,500 @ A3
Date: June 2015