LOCH LOMOND & THE TROSSACHS NATIONAL PARK

Loch Long

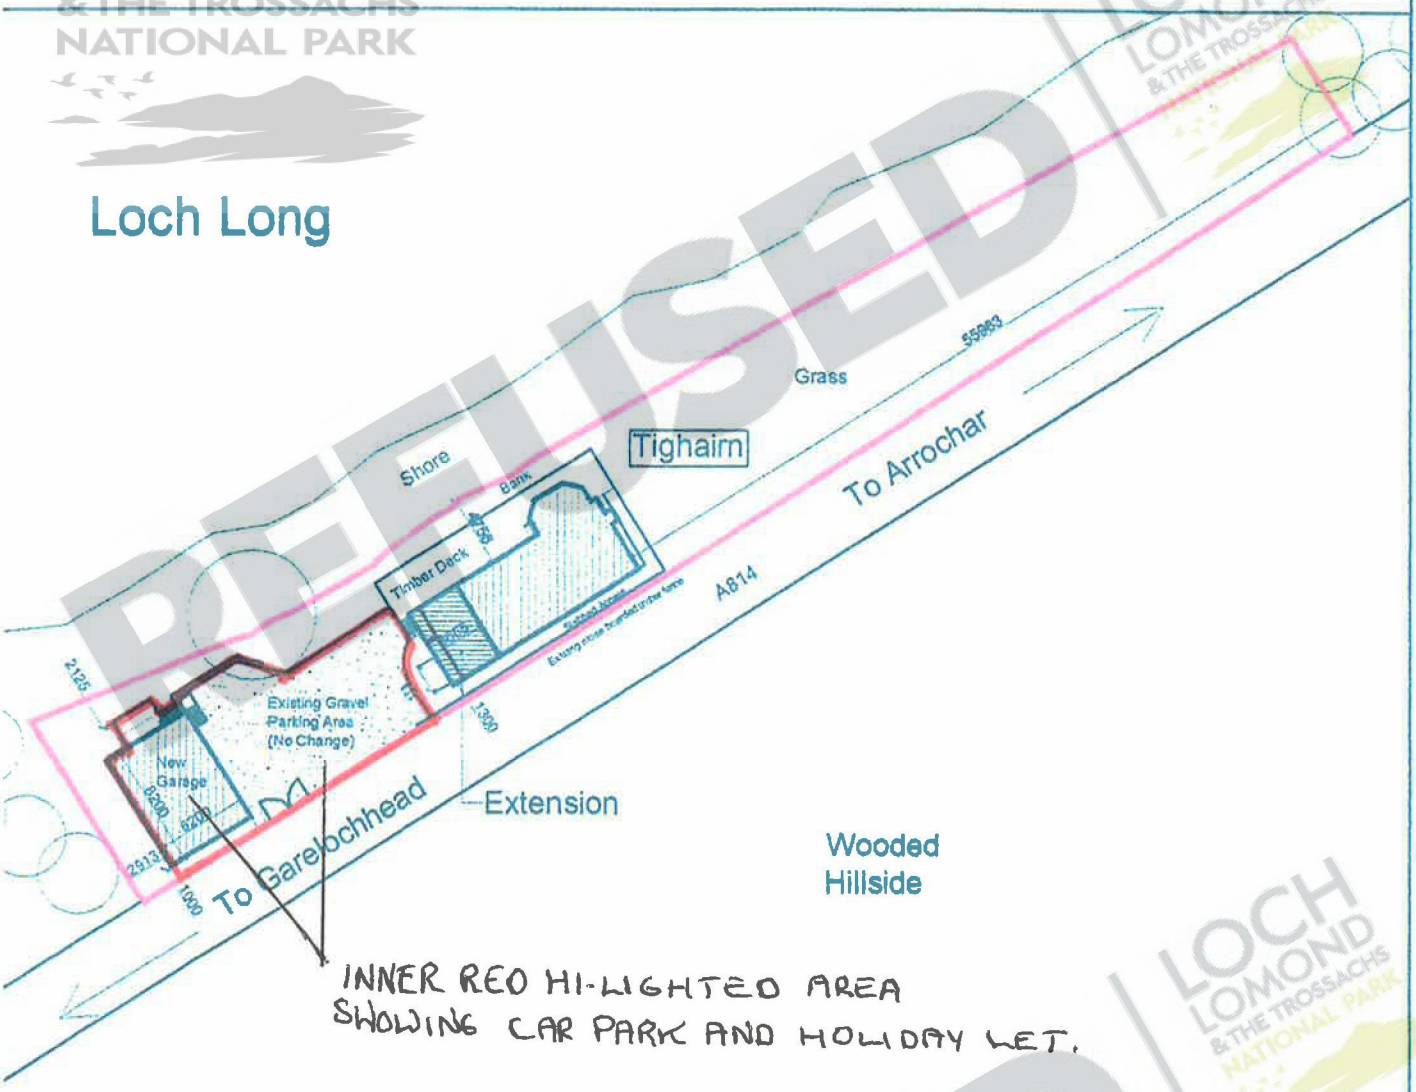

REFUSED

Site Plan as Proposed

LOCH LOMOND AND THE TROSSACHS NATIONAL PARK
31 OCT 2013
HEADQUARTERS

North

Revision	Detail	Date
Drawing Status: Planning Application		
Agent: Organic Architects, 41 West King Street, Helensburgh, G84 8UL		
Client: D & C Illingworth		
Job: Alterations to Tighaim, Ardmay Arrochar G83 7AH		Scale: 1:500 At A3 Size
Drawing: Site Plan As Existing and Proposed		Drawing Number: 146(L)100