Do not scale off this drawing. All discrepancies to be reported to Portakabin Limited.

SL122 Solus Buildings

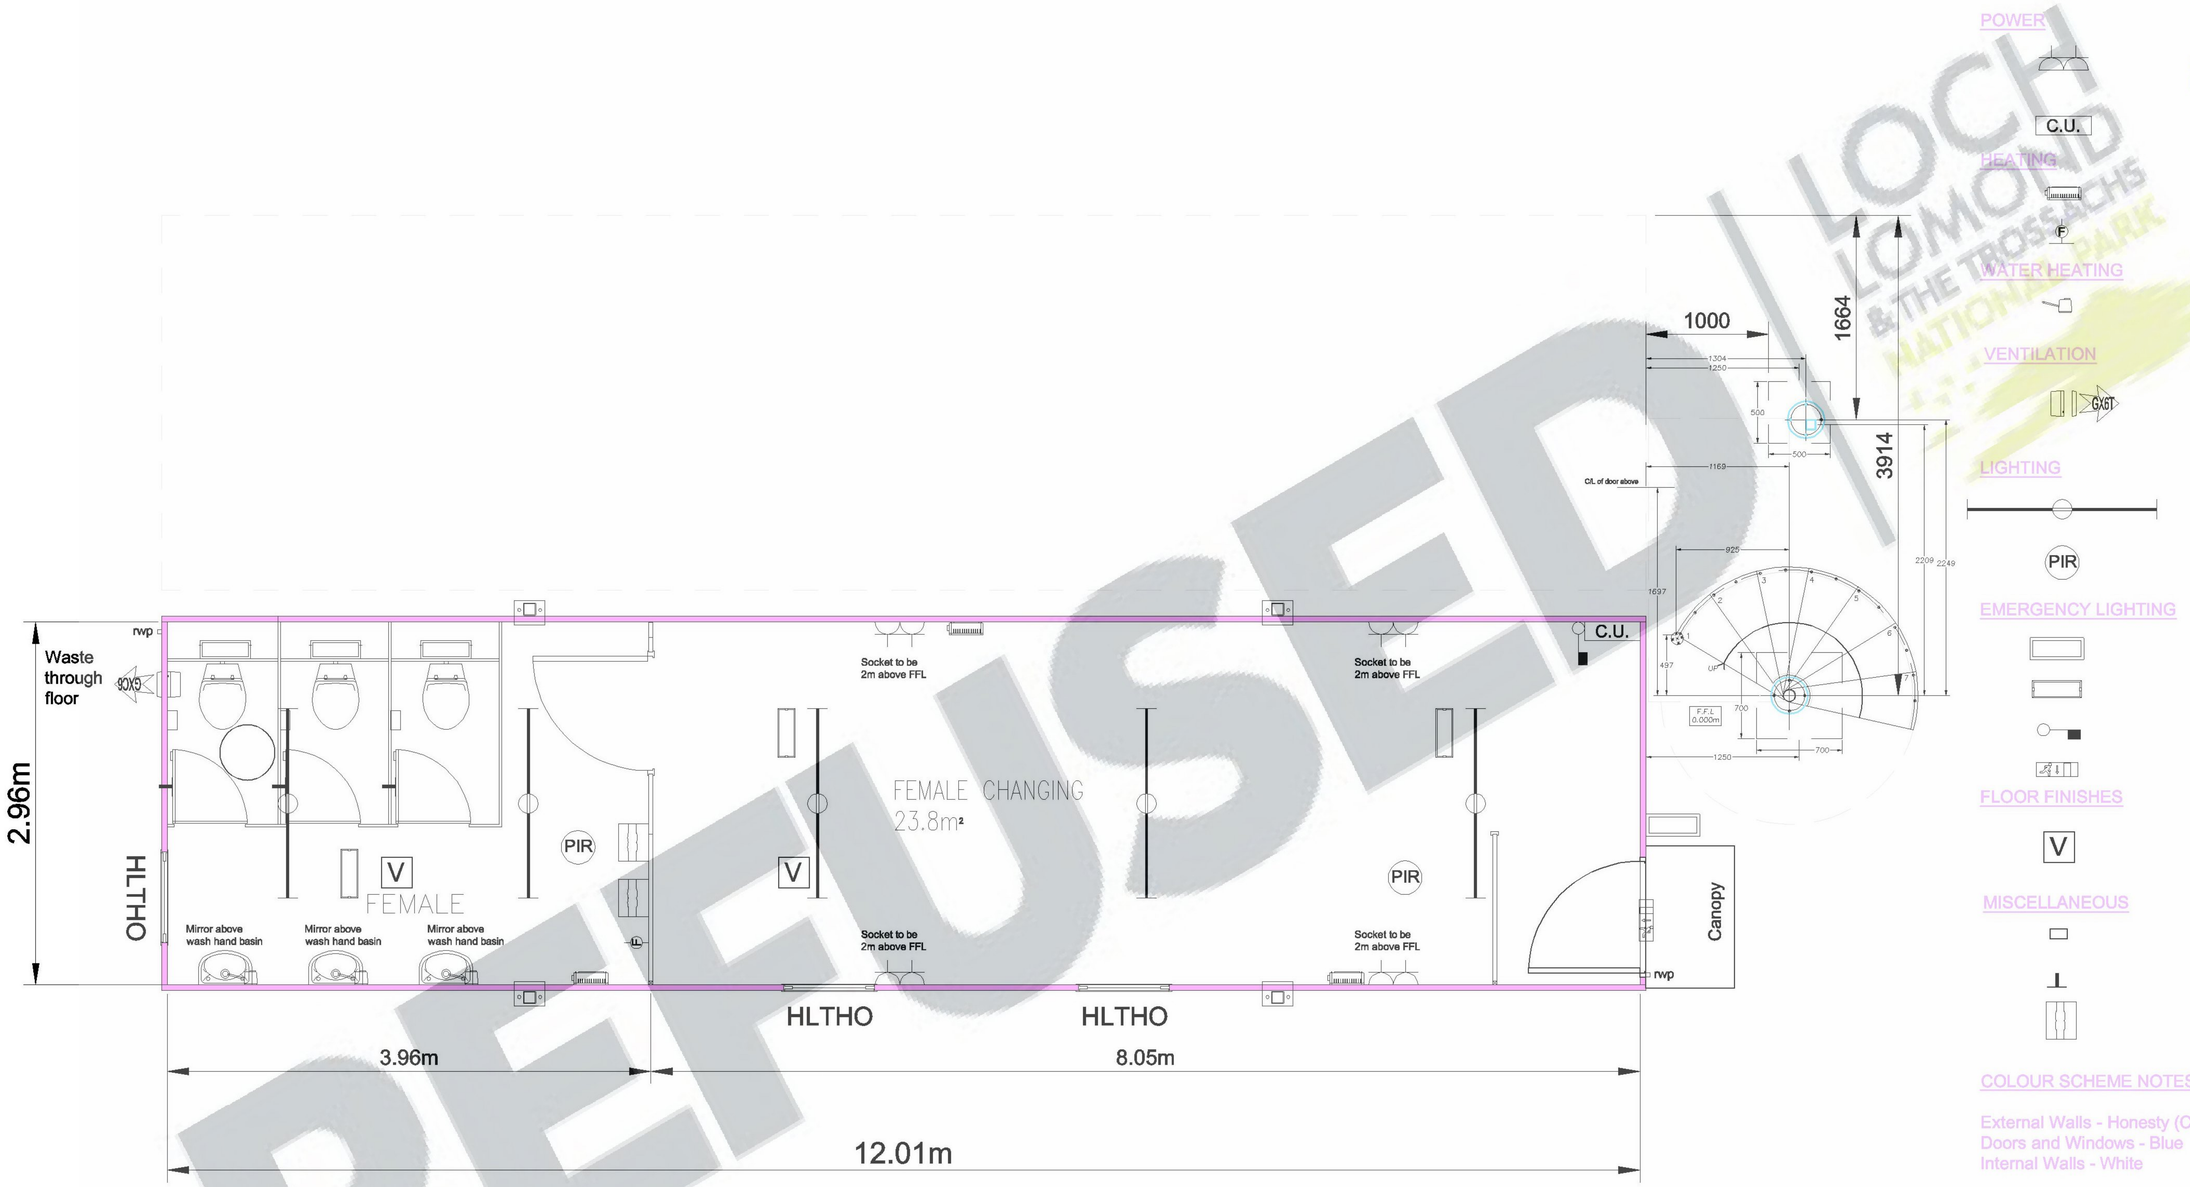

POWER

2 gang switched socket installed at high level (approx 2m above FFL)

C.U. — Three phase consumer unit

HEATING

2KW H/L fan Heater

F — Frost Stat (for High Level Heater)

WATER HEATING

3KW oversink water heater

VENTILATION

GX6T — 150mm extract fan c/w over run timer

LIGHTING

1 x 58w, 1.5m fluorescent fitting c/w CPD51 diffuser

PIR — PIR complete with daylight linking

EMERGENCY LIGHTING

3hr combined N/M emergency light

3hr, N/M emergency light

Emergency light key test switch

3hr, N/M emergency light c/w legend

FLOOR FINISHES

V — Vinyl - Flint Grey

MISCELLANEOUS

Toilet roll holder

Coat hooks

Dyson Airblade dB hand dryer (plastic)

COLOUR SCHEME NOTES

External Walls - Honesty (Cream)
Doors and Windows - Blue
Internal Walls - White

REFUSED | LOCH LOMOND & THE TROSSACHS NATIONAL PARK

Floor Area 35.52 m²
Ceiling Height 2.3 m

Window Key

HLTHO = High Level Top Hung Obscure

Rev	Item	Name	Date
A	Electrics amended, stair added.	AMV	25.11.13
B	Emergency lights added, legs shown	AMV	02.12.13
C	Additional Airblades added	AMV	20.12.13
D	Colour notation added	AMV	09.01.14
E	Notes for factory added	AMV	22.01.14
F	Changed from SL122 to SL103	AMV	14.02.14
G	Changed back to SL122, stair change to spiral	AMV	17.02.14
H	Manufacturer's staircase shown	AMV	17.03.14

Portakabin®

Paton Plant Ltd Whistleberry Road Hamilton ML3 0EJ
Telephone 01698 713320 Fax 01698 824509

Project Toilet & Changing Accommodation		
Client Campbells Shortbread		
Title Proposed New SL122 Solus Buildings Layout Plans Female Changing	Date 18.11.13	Drawn A MacV
	Scale 1:50 @ A3	
	Drg. No. 421605-0.3	Rev. H

© Portakabin Limited 2010 This drawing is the property of Portakabin Limited, it must not be copied or reproduced or divulged to anyone without written permission.